Emergency Procedures for Gateway Center

801 North Texas Blvd., Denton, TX 76201

Shelter

You may need to take shelter for **severe weather** (most common) or a **hazardous materials release.**

During an incident requiring individuals to take **shelter**, all building occupants should immediately move to the designated Tornado Shelter Areas in the building. If unable to safely move to the designated shelter area, seek shelter in a windowless interior room or hallway on the lowest floor of the building.

- **All building occupants should take shelter in the interior windowless hallway on the north end of the Gateway Center as well as the first floor elevator space.**
- **Alumni Center of Gateway: building occupants should shelter on the first floor within room 154 and 182, the kitchen space.**
- **Avoid standing near windows, exterior walls, and doors made of glass.**

Evacuation

If you need to evacuate the building—for a fire, bomb threat, gas leak, or other event—all building occupants should immediately move to the nearest EXIT. Once outside, proceed to the designated Evacuation Assembly Area. If unable to safely move to the designated assembly area, contact one or more members of your department or unit to let them know you are safe and your whereabouts.

Persons with mobility impairments who are unable to safely exit the building should be moved to a designated **Fire Refuge Area** and await assistance from emergency responders.

All building occupants should immediately evacuate the building and proceed to the grassy lawn across from the Gateway Center.

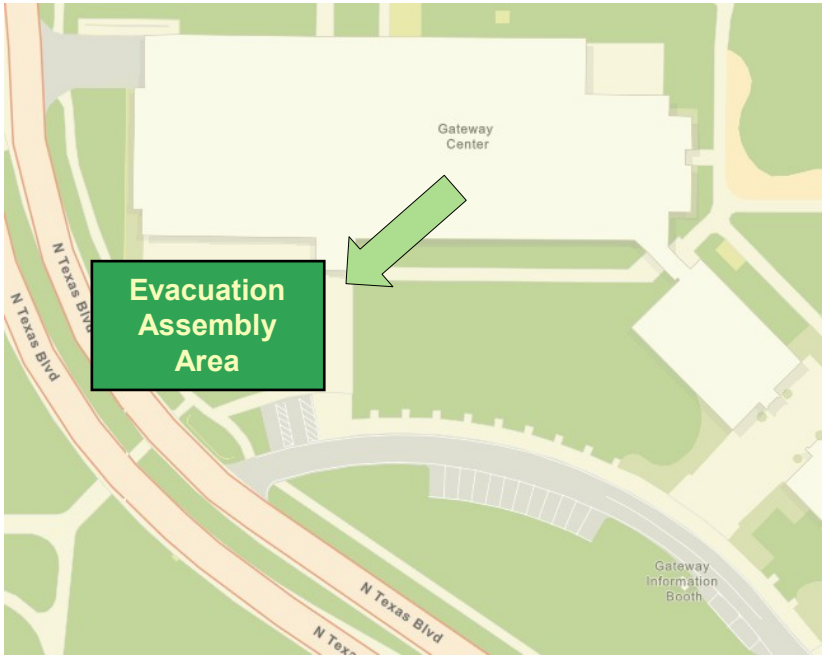

For more information on what to do in a specific emergency situation, refer to the UNT Emergency Guidelines on www.emergency.unt.edu or the Mean Green Ready app. **Call 911 in an emergency!**

GATEWAY CENTER

FIRST FLOOR PLAN

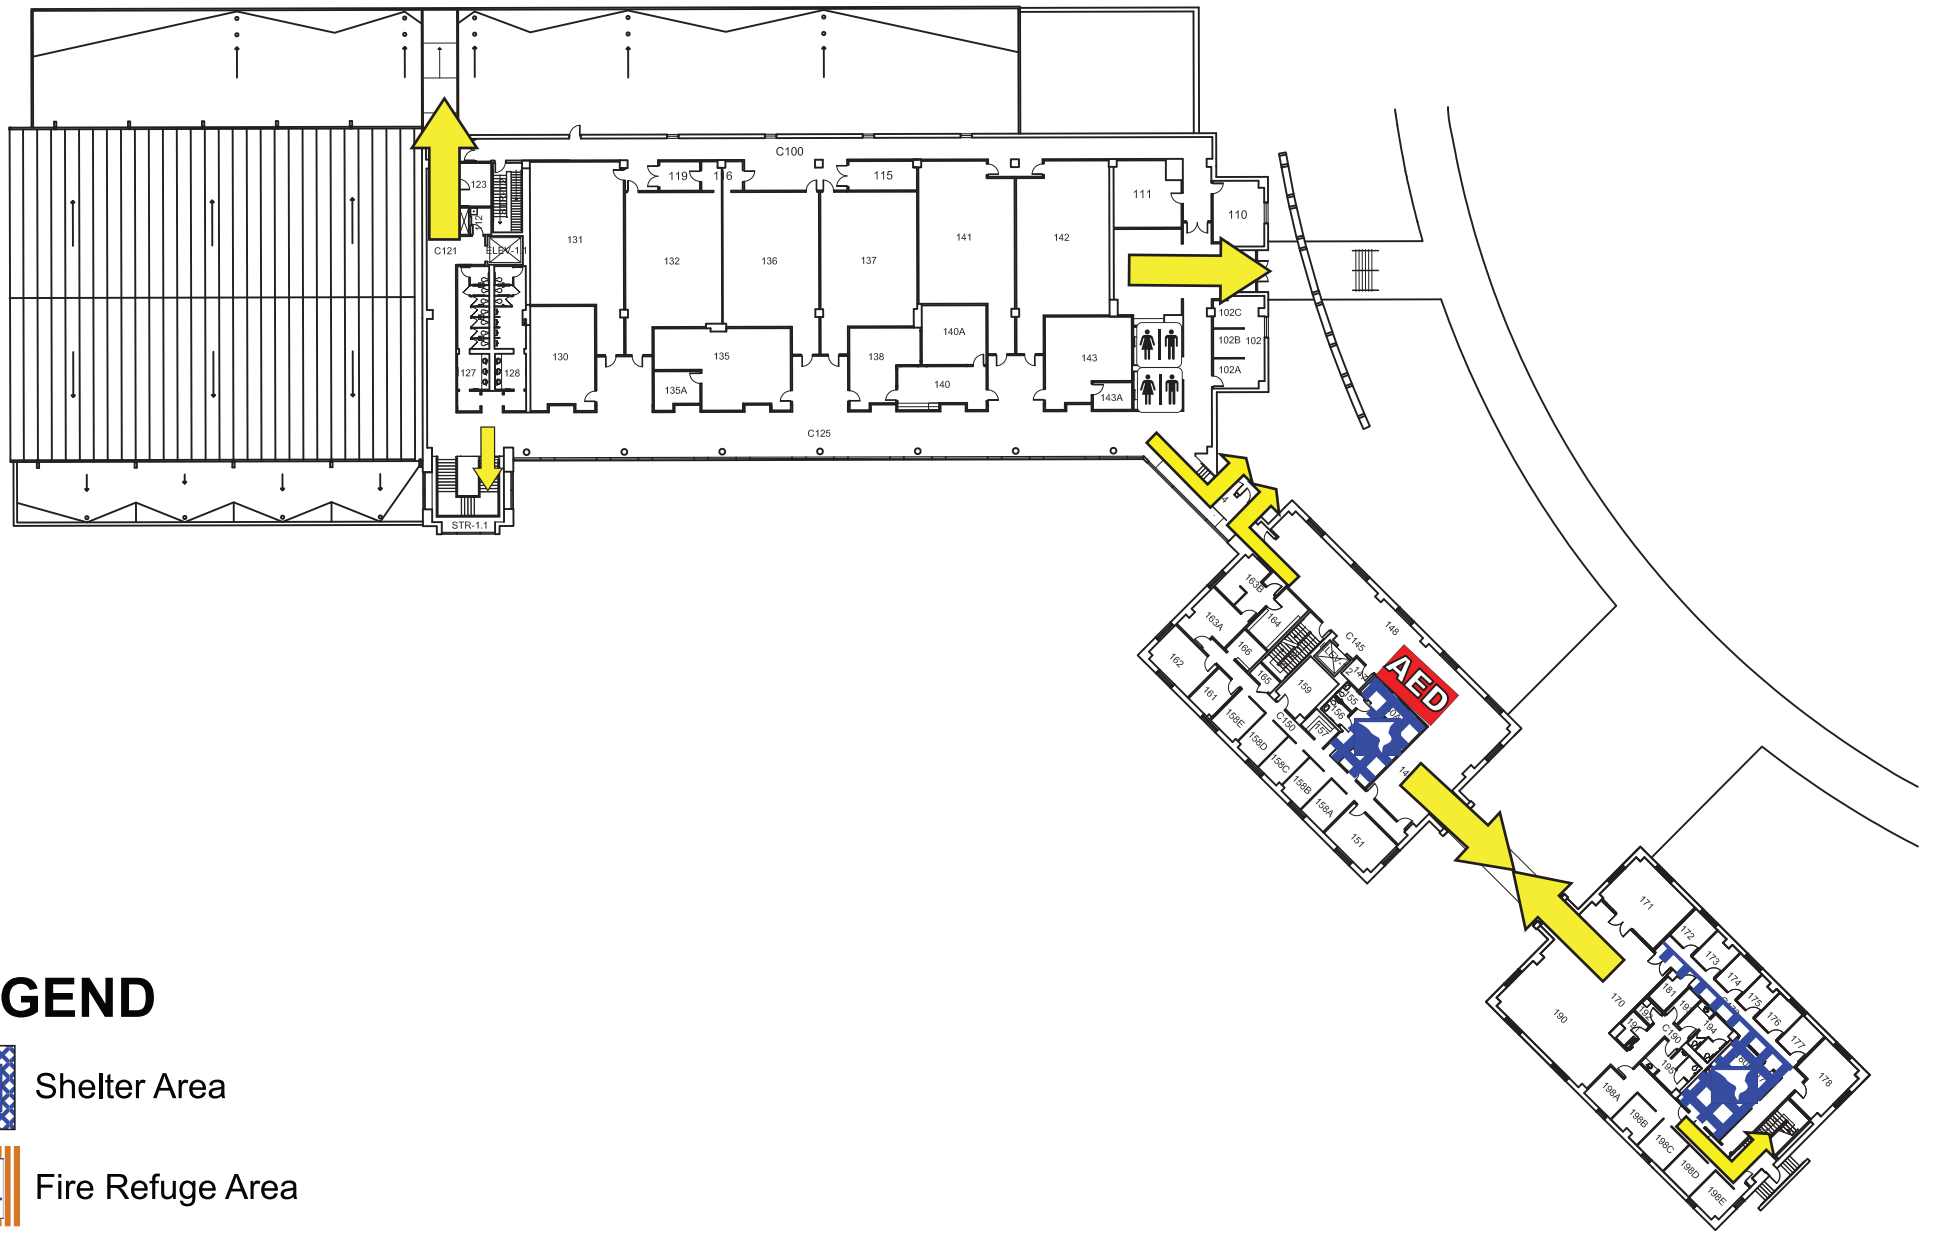

LEGEND

- Shelter Area
- Fire Refuge Area
- Exit
- AED Automated External Defibrillator

GATEWAY CENTER

GROUND FLOOR PLAN

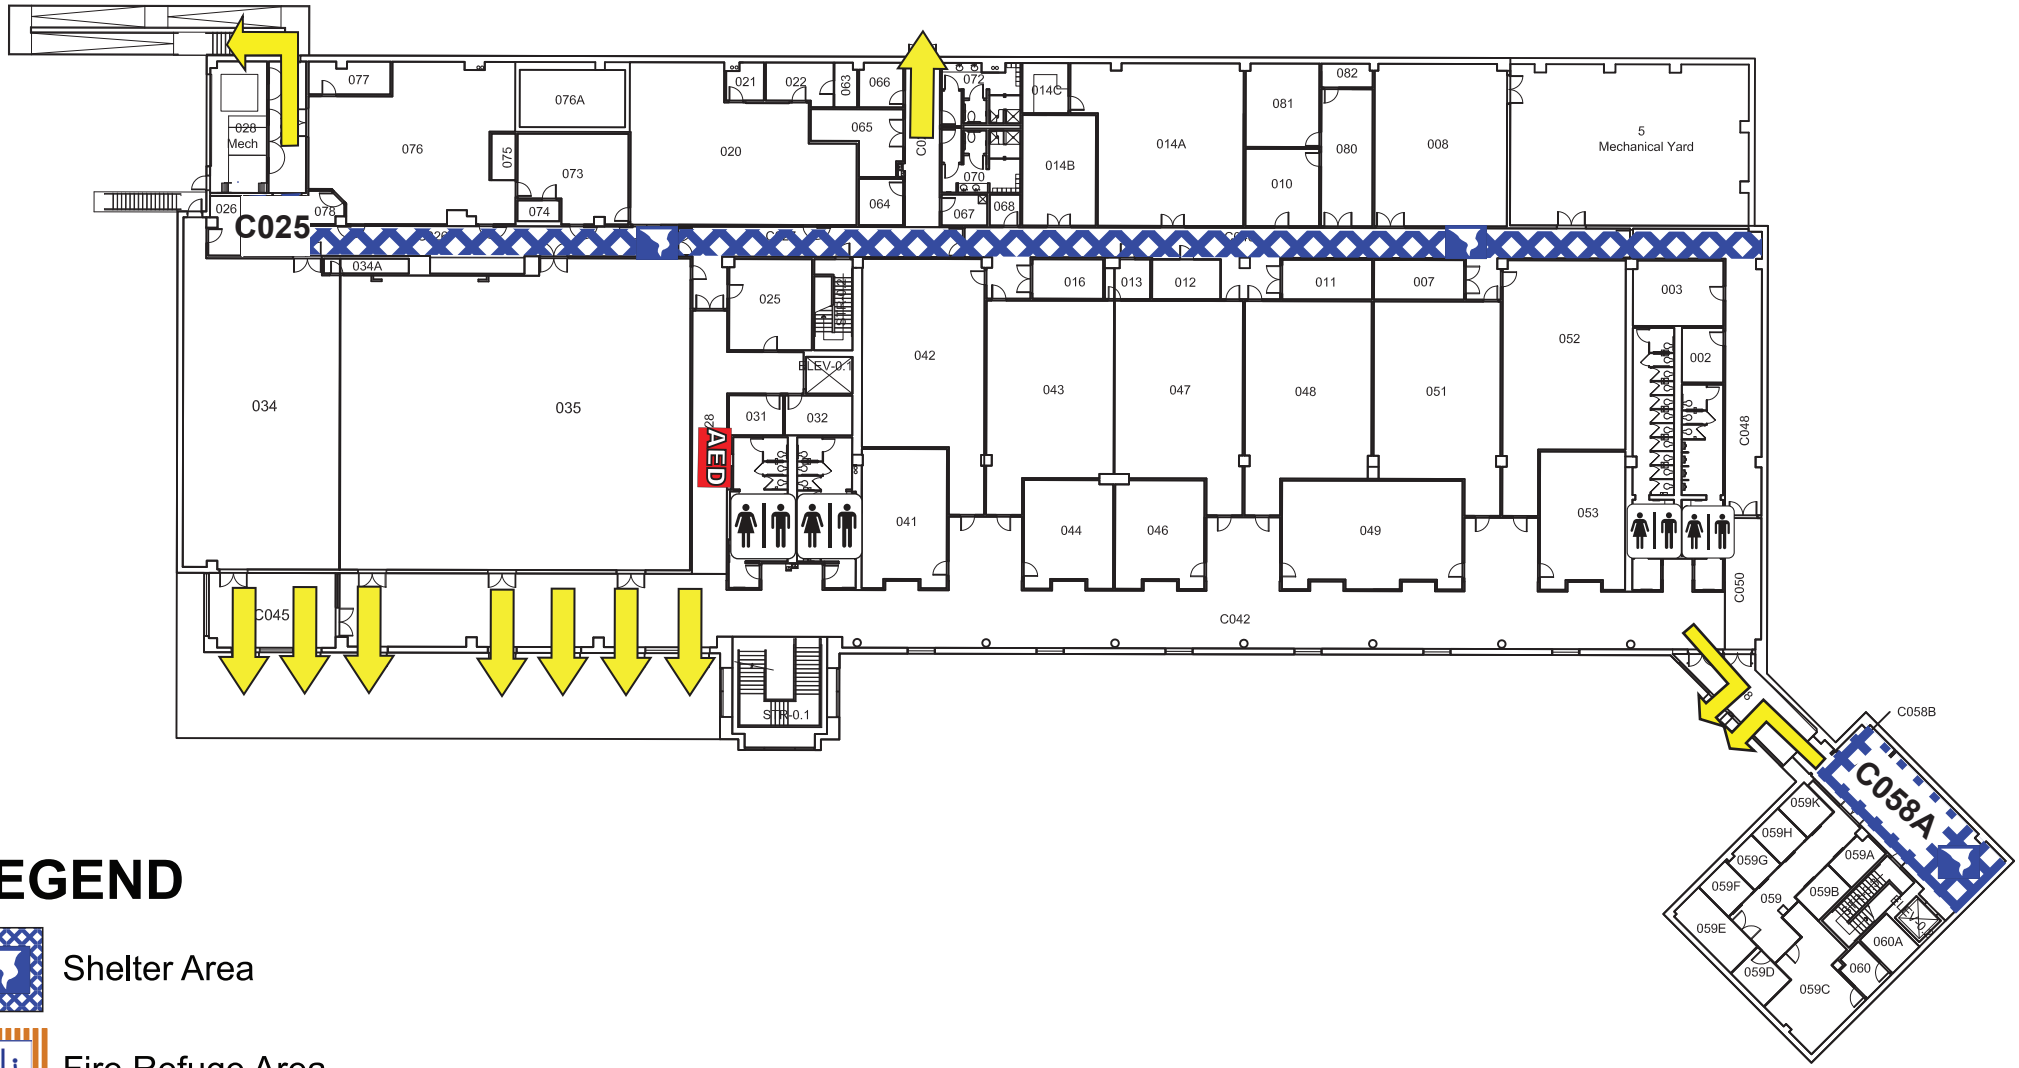

LEGEND

- Shelter Area
- Fire Refuge Area
- Exit
- AED Automated External Defibrillator

GATEWAY CENTER

SECOND FLOOR PLAN

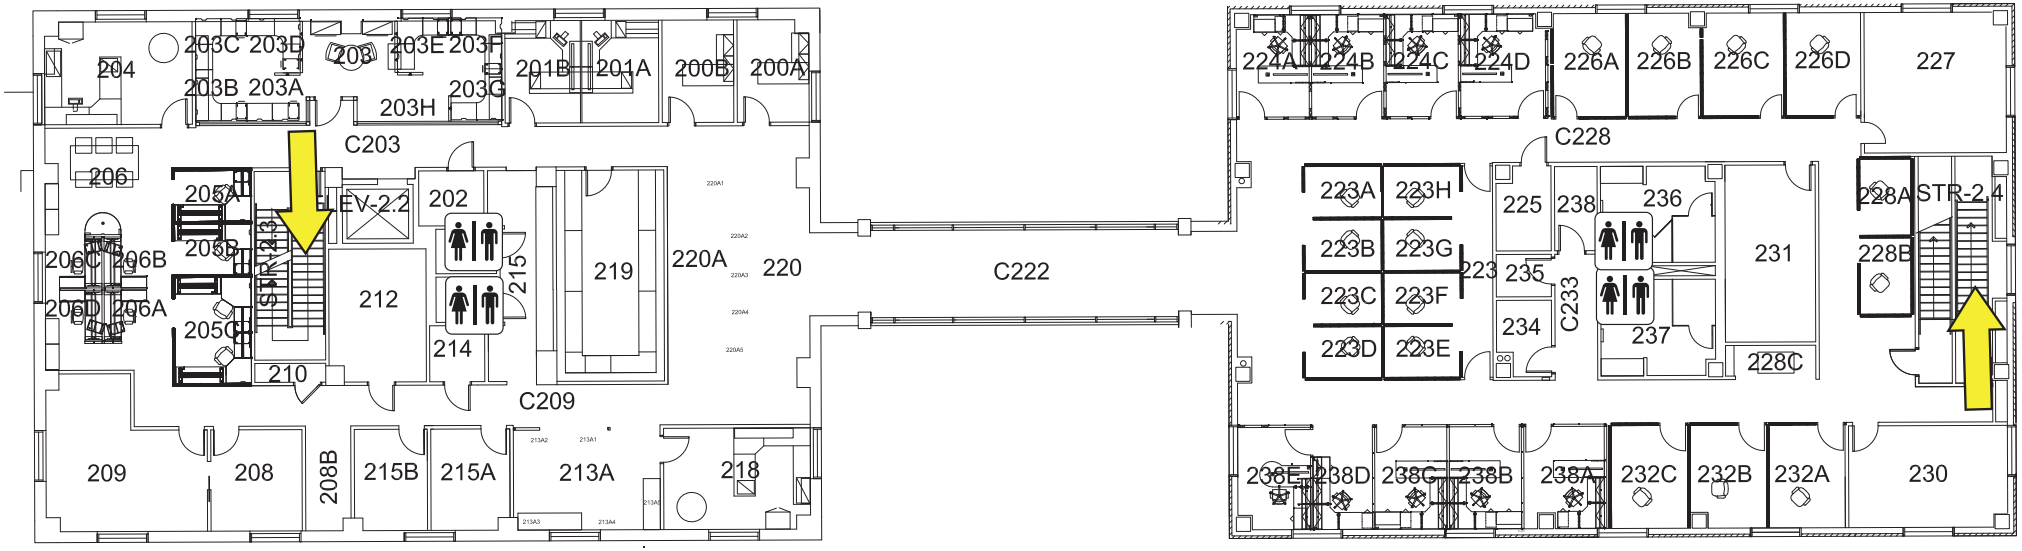

LEGEND

- Shelter Area
- Fire Refuge Area
- Exit
- AED Automated External Defibrillator

0' 10' 20' 30'

GRAPHIC SCALE

GATEWAY CENTER

THIRD FLOOR PLAN

N

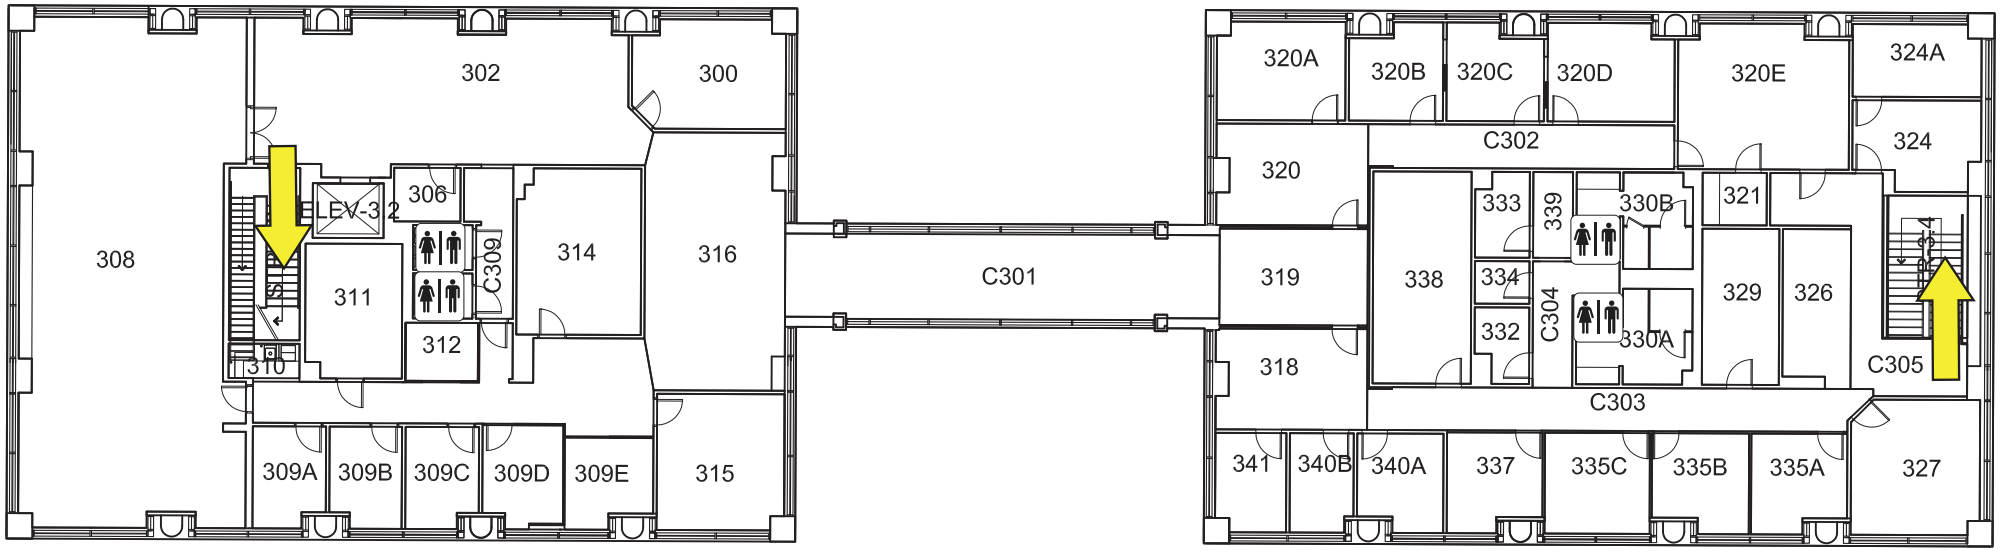

LEGEND

- Shelter Area
- Fire Refuge Area
- Exit
- AED Automated External Defibrillator

0' 10' 20' 30'

GRAPHIC SCALE